NOTES

1. THIS DRAWING IS TO BE READ IN CONJUNCTION WITH ALL ENGINEERS & ARCHITECT'S DRAWINGS.FIGURED DIMENSIONS ONLY (NOT SCALING) TO BE USED. WHERE A CONFLICT OF INFORMATION EXISTS OR IF IN ANY DOUBT - 'ASK'.
2. CONSULTANTS TO BE INFORMED IMMEDIATELY OF ANY DISCREPANCIES BEFORE WORK PROCEEDS.

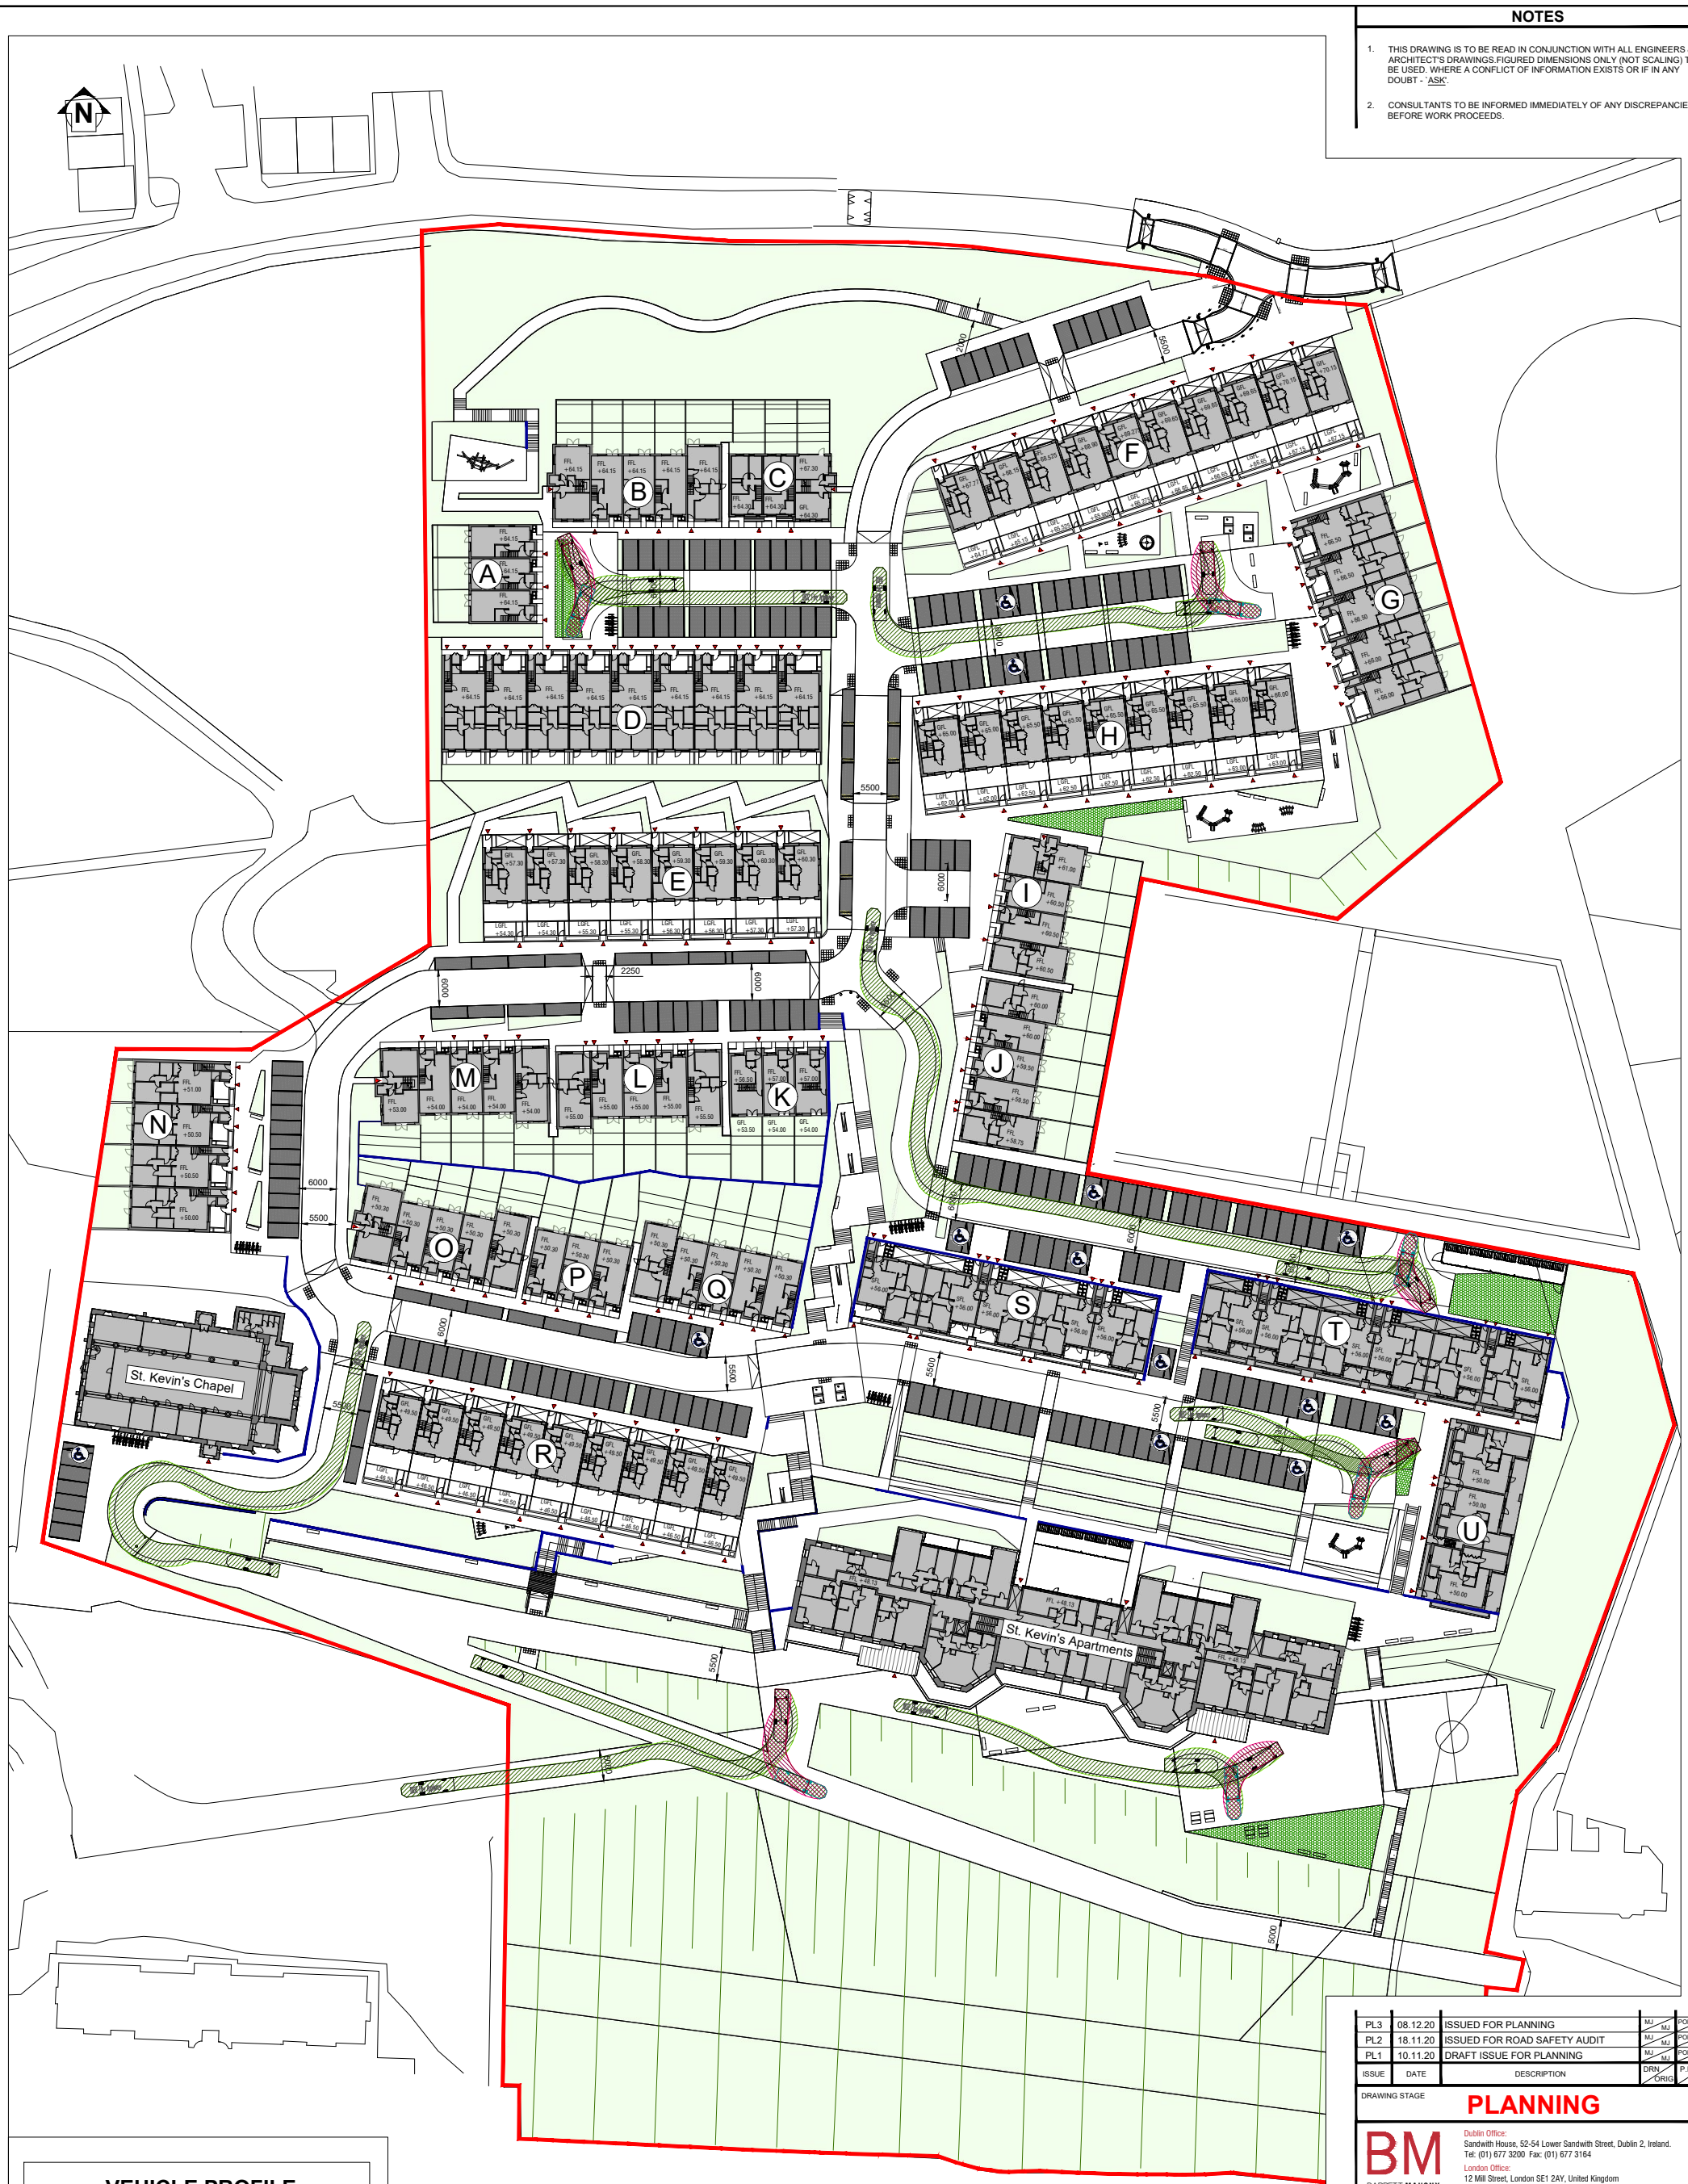

VEHICLE PROFILE

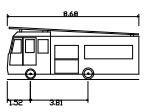

DB32 Fire Appliance

Overall Length	8.680m
Overall Width	2.180m
Overall Body Height	3.452m
Min Body Ground Clearance	0.337m
Max Track Width	2.121m
Lock-to-lock time	6.00s
Curb to Curb Turning Radius	7.910m

VEHICLE TRACKING ASSESSMENT - FIRE TENDER

SCALE @ A1: 1:500
SCALE @ A3: 1:1000

ISSUE	DATE	DESCRIPTION	DRN. / DRIG	P.E. / P.D.
PL3	08.12.20	ISSUED FOR PLANNING	MJ / MJ	POD / BM
PL2	18.11.20	ISSUED FOR ROAD SAFETY AUDIT	MJ / MJ	POD / BM
PL1	10.11.20	DRAFT ISSUE FOR PLANNING	MJ / MJ	POD / BM

DRAWING STAGE
PLANNING

BM BARRETT MAHONY
Dublin Office:
Sandwith House, 52-54 Lower Sandwith Street, Dublin 2, Ireland.
Tel: (01) 677 3200 Fax: (01) 677 3164
London Office:
12 Mill Street, London SE1 2AY, United Kingdom
Tel: (0044) 20 3750 3530
Consulting Engineers, Civil . Structural . Project Management.E-mail: bmce@bmce.ie Web: www.bmce.ie

CLIENT
LAND DEVELOPMENT AGENCY

PROJECT TITLE
ST. KEVIN'S STRATEGIC HOUSING DEVELOPMENT

BM PROJECT No.
19305

MODEL REFERENCE
19305-BMD-ZZ-XX-DR-C-1023

MODEL REV. **P1**

SUITABILITY **S0**

DRAWING TITLE
VEHICLE TRACKING ASSESSMENT FIRE TENDER

DRAWING No.
19305-BMD-ZZ-XX-DR-C-1023

ISSUE **PL3**