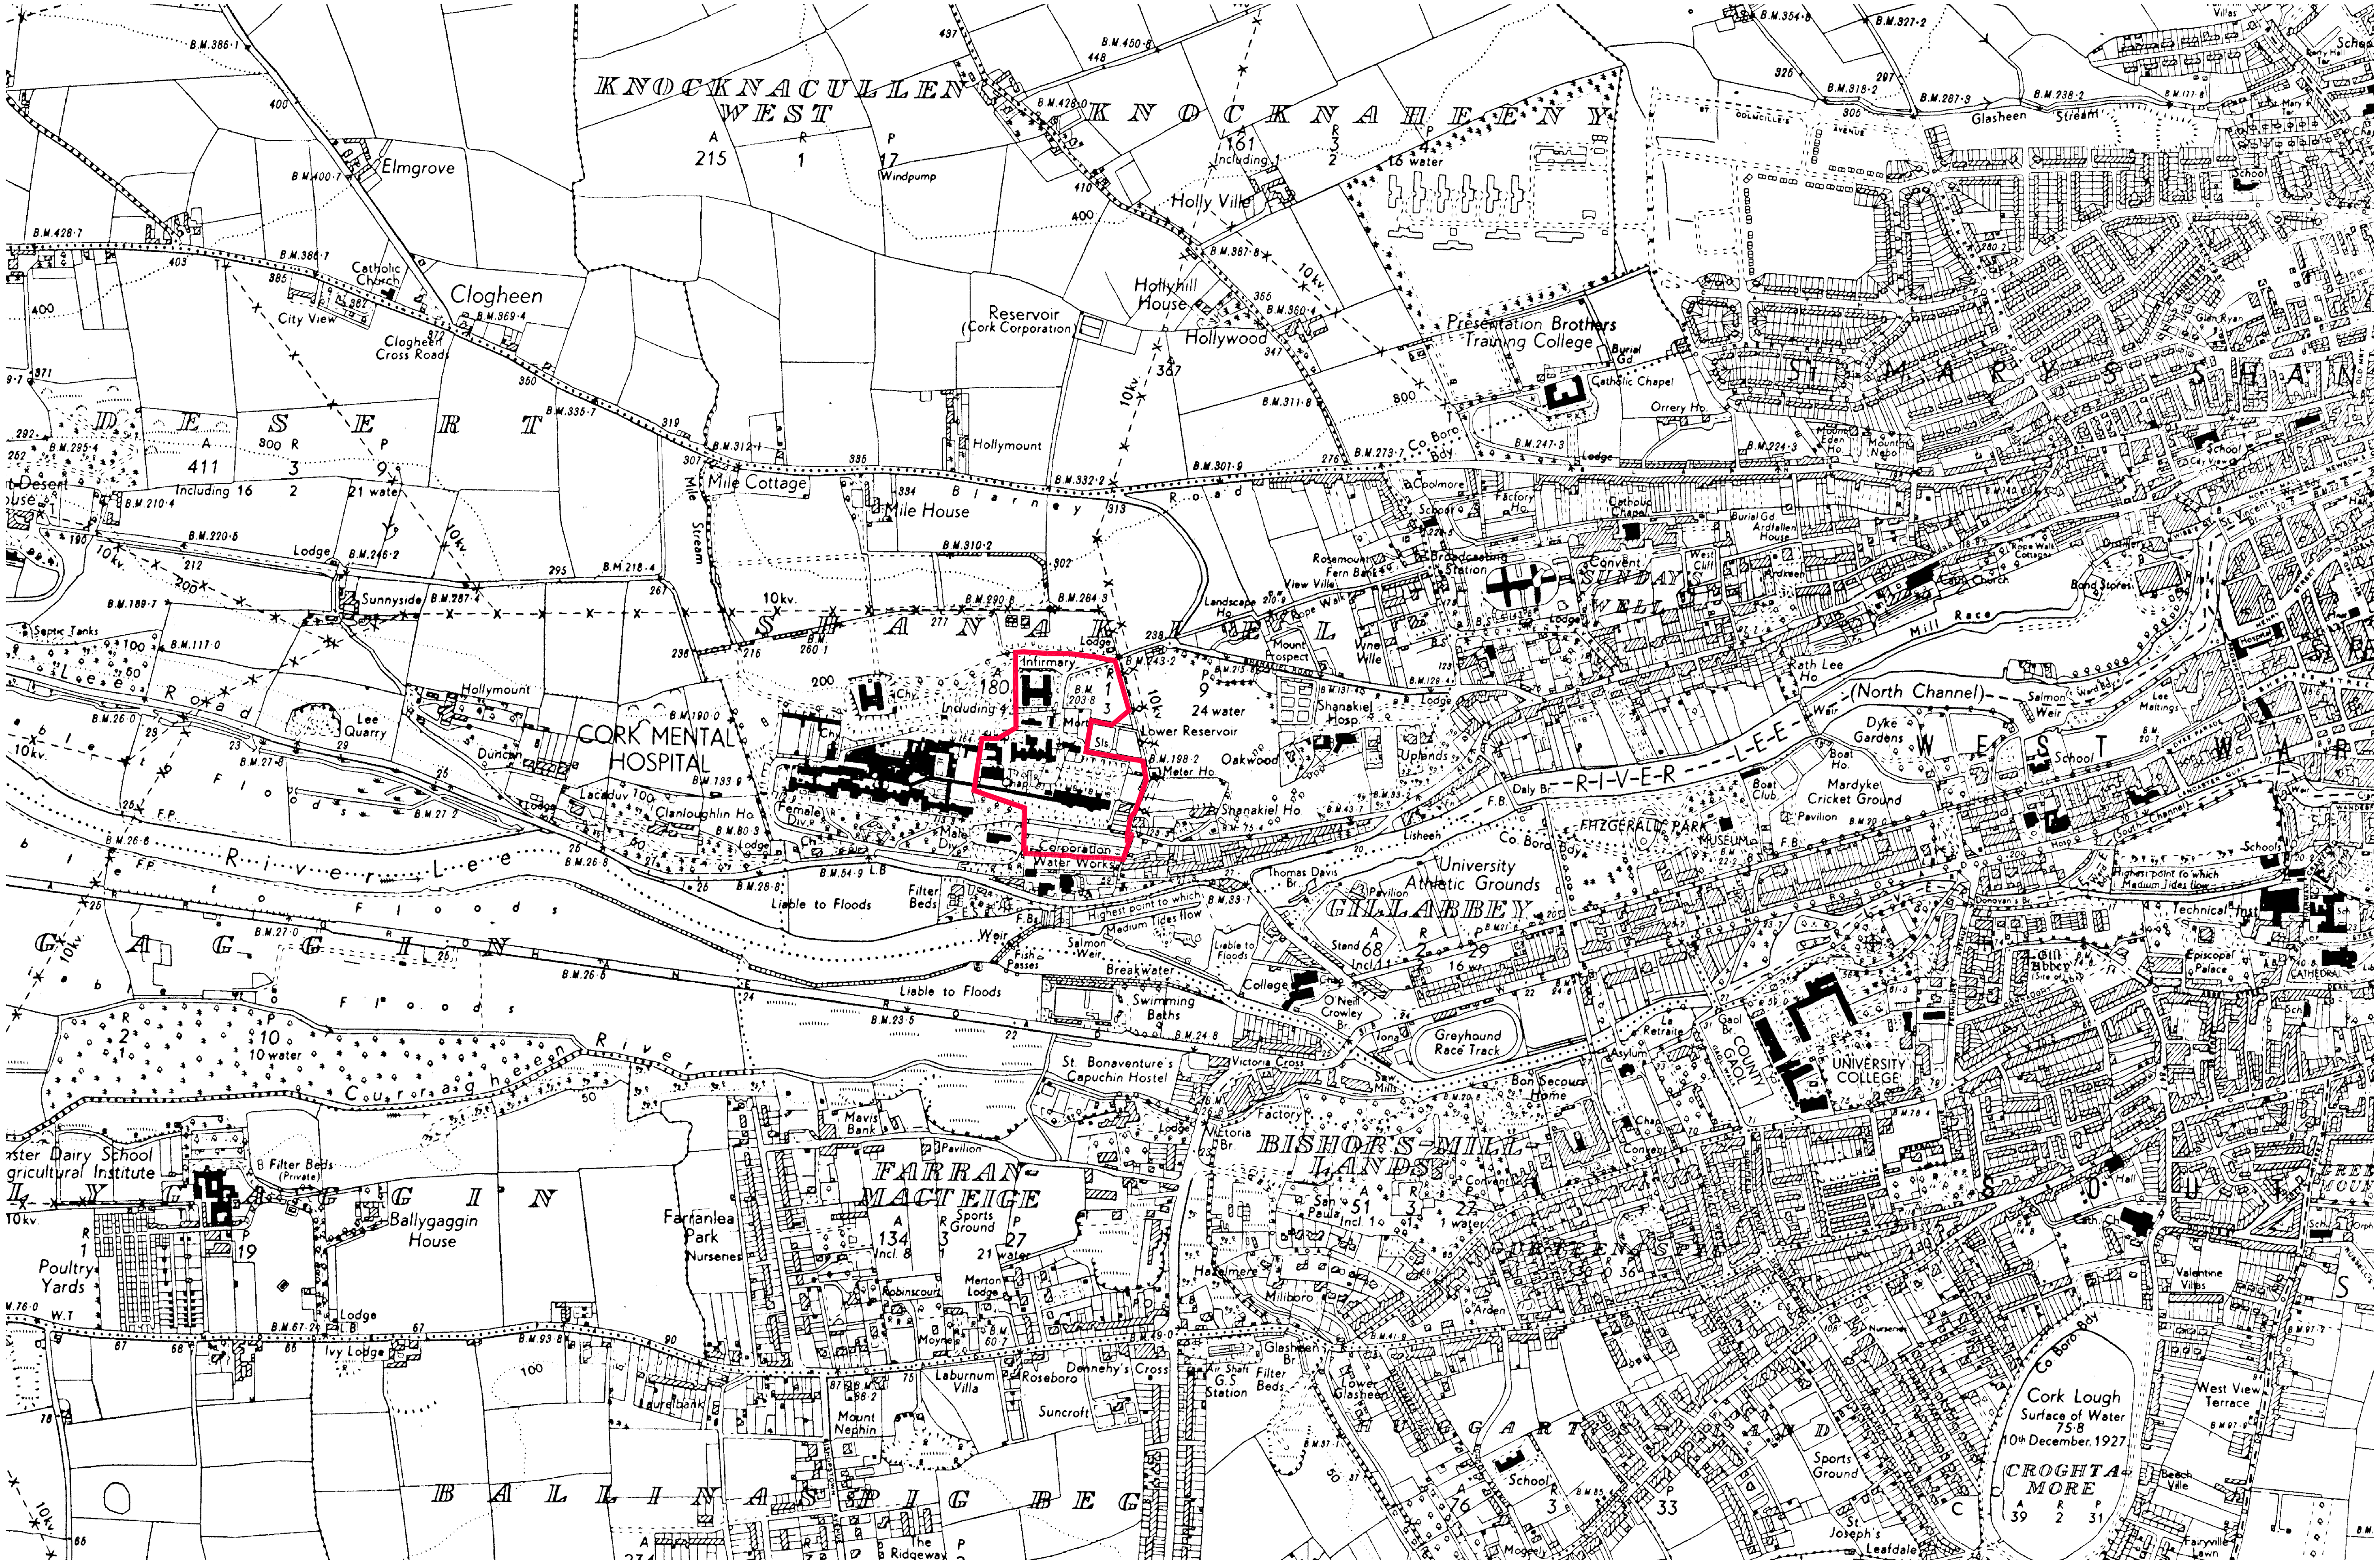
KNOCKNACULLEN WEST
KNOCKNAHEENY
DESERT
SHANAKIEL
CORK MENTAL HOSPITAL
Infirmary
Corporation Water Works
Lower Reservoir
Clogheen
Elmgrove
Hollymount
Mile Cottage
Mile House
Reservoir (Cork Corporation)
Hollyhill House
Hollywood
Holly Ville
Presentation Brothers Training College
ST MARY'S SHANDON
River Lee
RIVER LEE
(North Channel)
Mill Race
Mardyke Cricket Ground
Dyke Gardens
FITZGERALD PARK
University Athletic Grounds
GILLABBEY
University College
County Gaol
Greyhound Race Track
BISHOP'S-MILL-LANDS
FARRANMACTEIGE
Ballygaggin House
Dairy School Agricultural Institute
Poultry Yards
Farranlea Park Nurseries
St. Bonaventure's Capuchin Hostel
Swimming Baths
Liable to Floods
Cork Lough
Surface of Water 75.8
10th December 1927
CROGHTA MORE
BALLINASPIG BEG
Sports Ground
St. Joseph's
Leafdale
West View Terrace
Valentine Villas
Episcopal Palace
Technical Inst
CATHEDRAL
Glasheen Stream
WEST

Description:
Historic 6" Latest Edition

Publisher / Source:
Ordnance Survey Ireland (OSi)

Data Source / Reference:
CK073
Revision Date =
Survey Date = 31-Dec-1934
Levelled Date = 31-Dec-1939

CK074
Revision Date =
Survey Date = 31-Dec-1928
Levelled Date = 31-Dec-1956

File Format:
Tagged Image File Format (TIFF)

File Name:
R_50103271_1.tif

Clip Extent / Area of Interest (AOI):
LLX,LLY= 561384.5929,569136.098
LRX,LRY= 568394.5929,569136.098
ULX,ULY= 561384.5929,574330.098
URX,URY= 568394.5929,574330.098

Projection / Spatial Reference:
IRENET95_Irish_Transverse_Mercator

Centre Point Coordinates:
X,Y = 564889.5929,571733.098

Data Extraction Date:
20-Jan-2020

Product Version:
1.3

License / Copyright:
Ordnance Survey Ireland 'Terms of Use' apply.
Please visit 'www.osi.ie/about/terms-conditions'.

© Ordnance Survey Ireland, 2020

Compiled and published by Ordnance Survey Ireland, Phoenix Park, Dublin 8, Ireland.

Unauthorised reproduction infringes Ordnance Survey Ireland and Government of Ireland copyright.

All rights reserved. No part of this publication may be copied, reproduced or transmitted in any form or by any means without the prior written permission of the copyright owners.

The representation on this map of a road, track or footpath is not evidence of the existence of a right of way.

Ordnance Survey maps never show legal property boundaries, nor do they show ownership of physical features.

© Suirbhéireacht Ordanáis Éireann, 2020

Arna thiomsú agus arna fhoilsiú ag Suirbhéireacht Ordanáis Éireann, Páirc an Fhionnuisce, Baile Átha Cliath 8, Éire.

Sáraíonn atáirgeadh neamhúdaraithe cóipcheart Shuirbhéireacht Ordanáis Éireann agus Rialtas na hÉireann.

Gach cead ar cosnamh. Ní ceadmhach aon chuid den fhoilseachán seo a chóipeáil, a atáirgeadh nó a tharchur in aon fhoirm ná ar aon bhealach gan cead i scríbhinn roimh ré ó úinéirí an chóipchirt.

Ní hionann bóthar, bealach nó cosán a bheith ar an léarscáil seo agus fianaise ar chead slí.

Ní thaispeánann léarscail de chuid Ordanáis Shuirbheireacht na hÉireann teorann phointí dleathúil de mhaoin riamh, ná úinéireacht de ghnéithe fhisiciúla.

DO NOT SCALE FROM THIS DRAWING. USE FIGURED DIMENSIONS IN ALL CASES. VERIFY DIMENSIONS ON SITE AND REPORT ANY DISCREPANCIES TO THE ARCHITECTS IMMEDIATELY. THIS DRAWING TO BE READ IN CONJUNCTION WITH THE ARCHITECTS SPECIFICATION. © THIS DRAWING IS COPYRIGHT AND MAY ONLY BE REPRODUCED WITH THE ARCHITECTS PERMISSION.

.	.	.	.
.	.	.	.
.	.	.	.
.	.	.	.
.	.	.	.
.	.	.	.
.	.	.	.
.	.	.	.
.	.	.	.
P01	2020/12/04	A.Olalla	Issued for Planning
REV	DATE	DRN	ISSUE

ORIGINAL SHEET SIZE = A4

NOTES

LEGEND:
▬ Denotes Approximate Location of Site

NORTH

Scale
1:10560

PLANNING

JOB
St. Kevin's Strategic Housing Development
At the former St. Kevin's and Grounds
Shanakiel, Cork

CLIENT
Land Development Agency

DRAWING
Site Location Map_ Record Map

DATE	2020/12/04	SCALE	1:10560@ A3
DRN.	A.Olalla	CHECKED	P.Mulligan

reddyarchitecture+urbanism
Reddy Architecture + Urbanism
Cork Office,
Douglas Business Centre, Carrigaline Road, Douglas, Co. Cork
T: +353 (0)21 4362922
W: www.reddyarchitecture.com
E: cork@reddyarchitecture.com

DWG NO.
P19-194C -RAU- 00- ZZ- DR-A- 31000

REVISION
P01


Ard Slionnach
River View
Heather Walk
Beech Tree Avenue
Clubhouse
St Anne's Hospital
Shanakiel Park
Mount Prospect
Infirmary
Tk
Chimney
10kv
Reservoir
Tks
Meter House
Lower Reservoir
Lade
Sluices
Ashboro
Chapel
(Cath)
1 - 120
River Towers
1 - 28
Lee Vista
Lee View
HYDE PARK
Wellington Place
Bridge View
Wood View
Rose Hill
LEE ROAD
Thomas Davis Bridge
Water Works
(Cork City Council)
Filter Beds
Corporation Water Works
Tks
City Co Bdy
Foot Bridges
Foot Bridge
Engine House
Sluice
Weir
Fish Pass
Salmon Weir
River Lee
Breakwater
HWM
WEST
BM 56.85
BM 57.70
BM 43.08
BM 34.65
BM 69.65
BM 63.02
BM 20.24
BM 5.14
BM 5.59
52.4
59.5
57.3
61.2
49.8
47.3
42.7
59.1
61.5
64.1
69.8
Fn

ORIGINAL SHEET SIZE = A3

LEGEND:

🟥 Denotes Boundary of Planning Application

⊗ Denotes Location of Site Notices

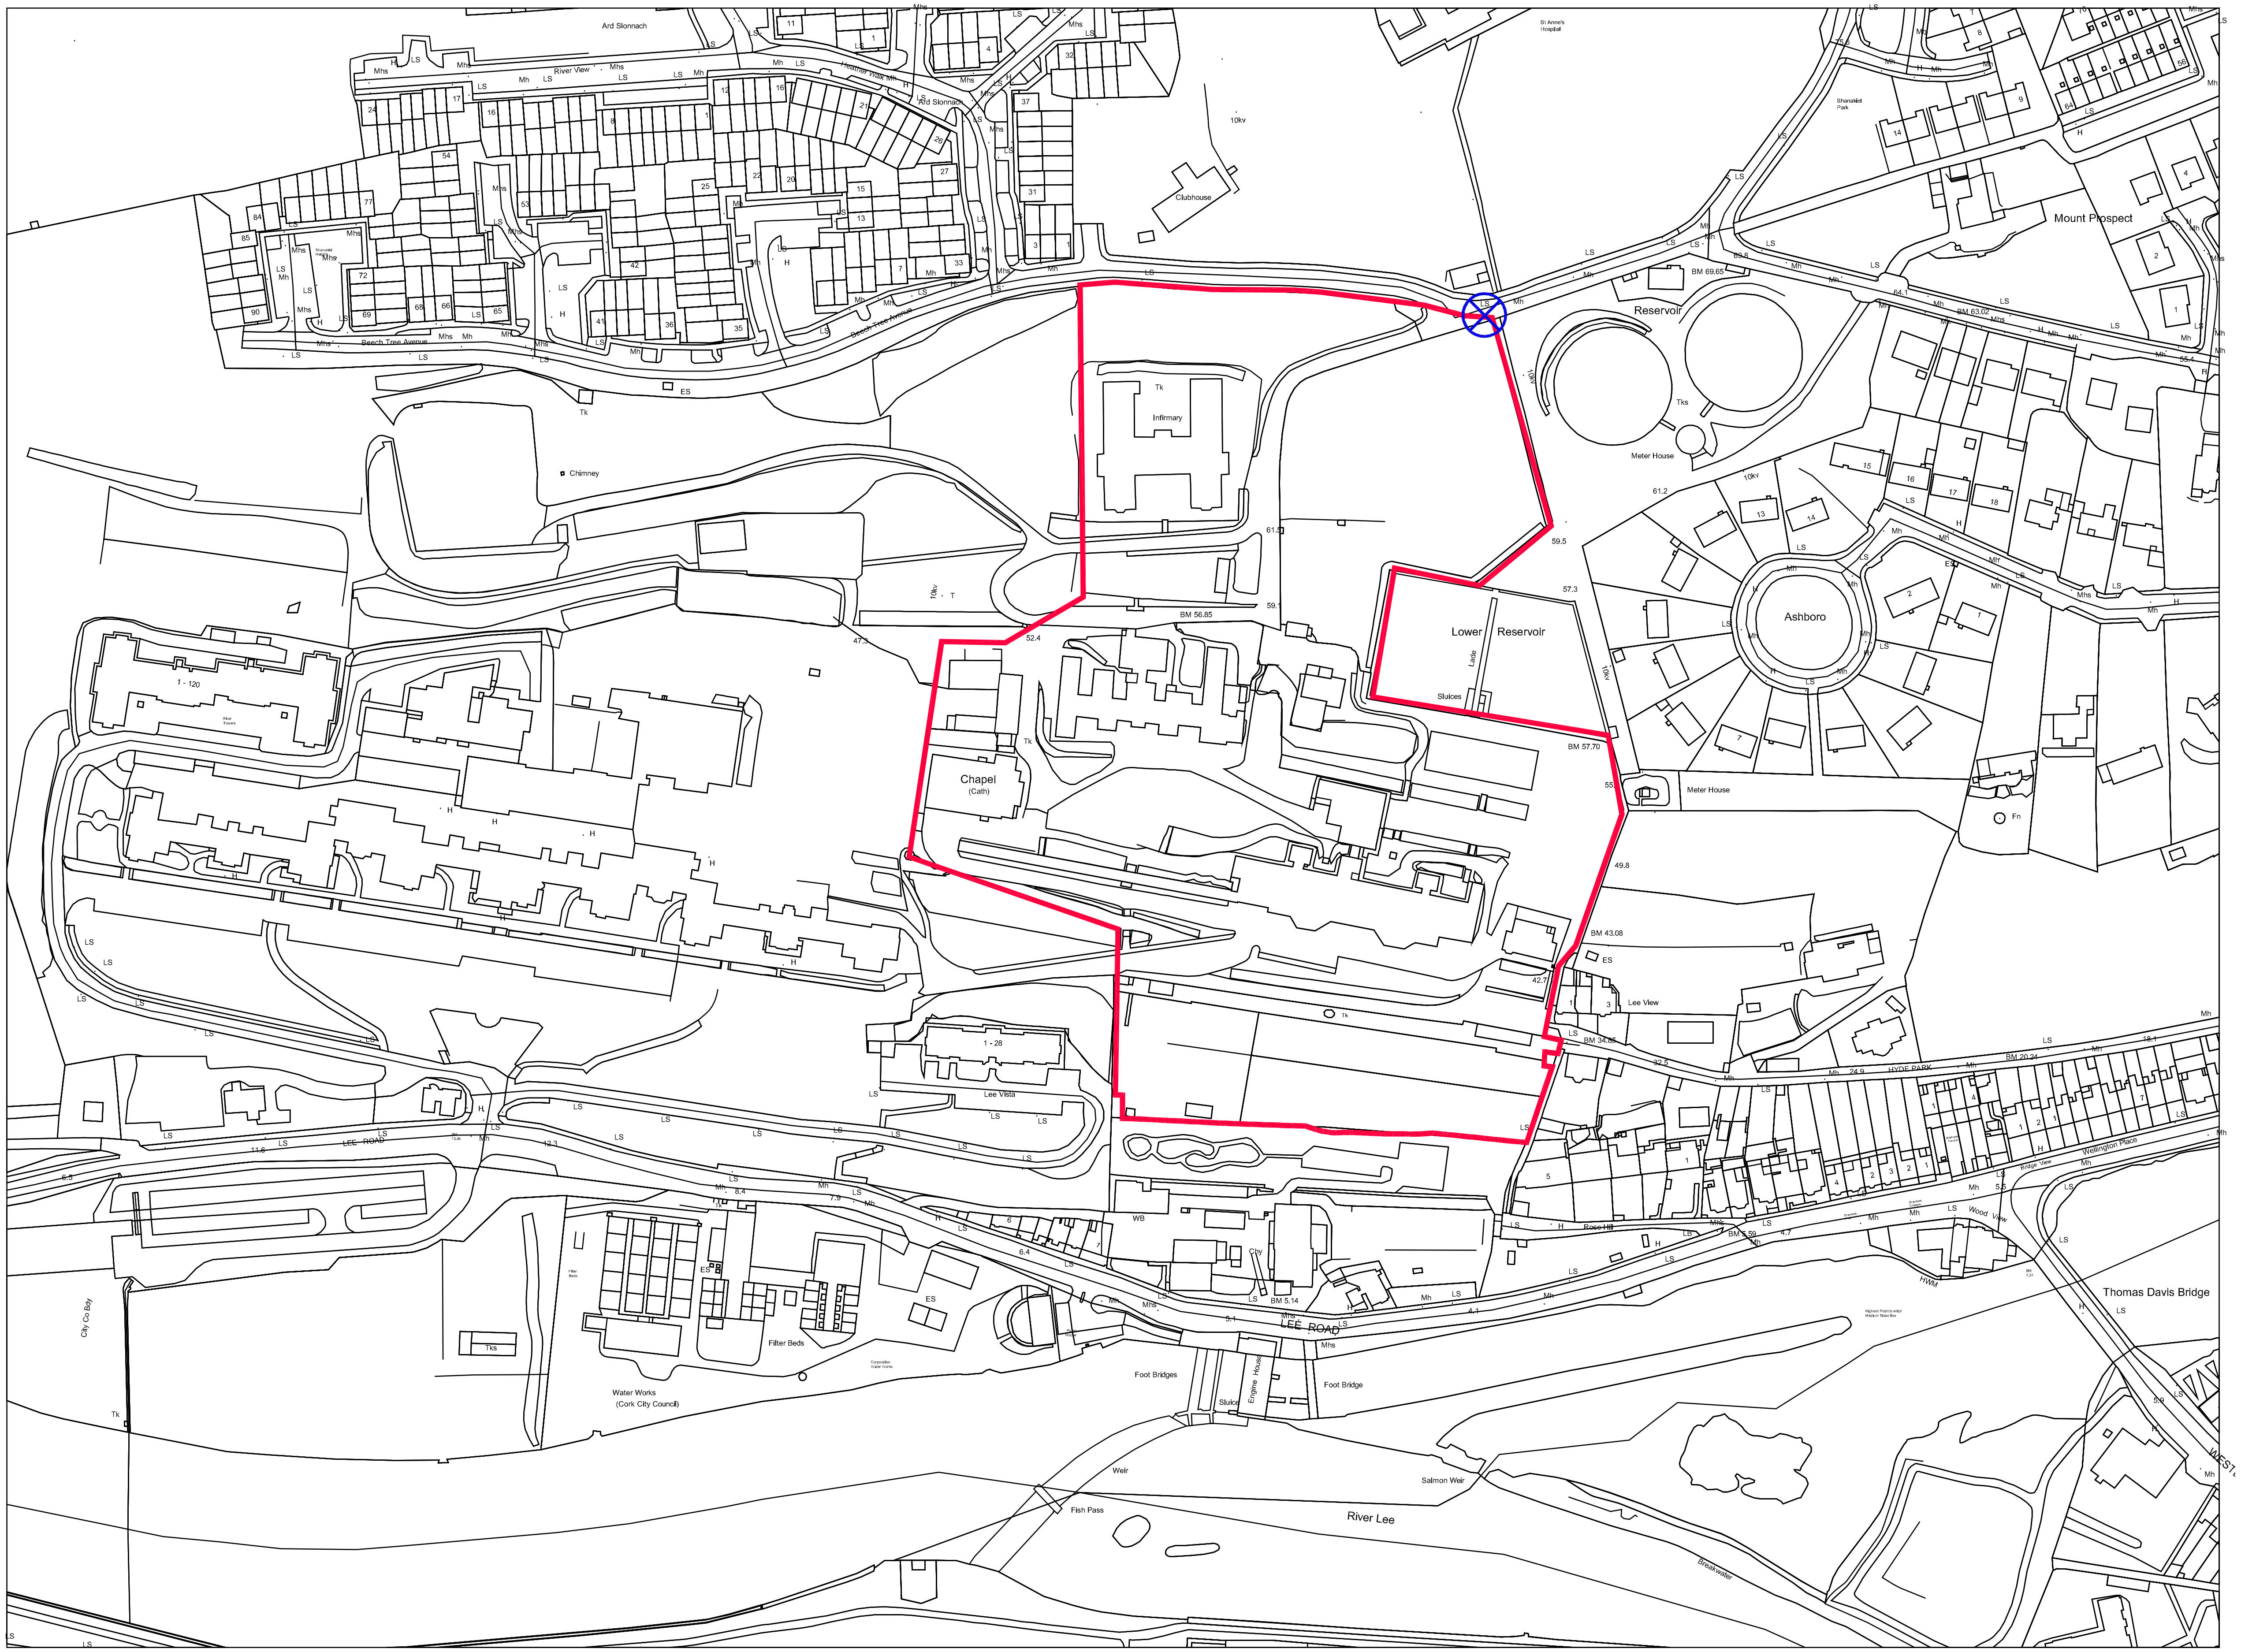Scale
1:2500

NORTH

DO NOT SCALE FROM THIS DRAWING. USE FIGURED DIMENSIONS IN ALL CASES. VERIFY DIMENSIONS ON SITE AND REPORT ANY DISCREPANCIES TO THE ARCHITECTS IMMEDIATELY. THIS DRAWING TO BE READ IN CONJUNCTION WITH THE ARCHITECTS SPECIFICATION. © THIS DRAWING IS COPYRIGHT AND MAY ONLY BE REPRODUCED WITH THE ARCHITECTS PERMISSION.

NOTES

Description:
==
Digital Cartographic Model (DCM)

Publisher / Source:
==
Ordnance Survey Ireland (OSi)

Data Source / Reference:
==
PRIME2

File Format:
==
Autodesk AutoCAD (DWG_R2013)

File Name:
==
v_50103271_1.dwg

Clip Extent / Area of Interest (AOI):
==
LLX,LLY= 564474.5929,571425.598
LRX,LRY= 565304.5929,571425.598
ULX,ULY= 564474.5929,572040.598
URX,URY= 565304.5929,572040.598

Projection / Spatial Reference:
==
Projection= IRENET95_Irish_Transverse_Mercator

Centre Point Coordinates:
==
X,Y= 564889.5929,571733.098

Reference Index:
==
Map Series | Map Sheets
1:1,000 | 6382-07
1:1,000 | 6382-11
1:1,000 | 6382-06
1:1,000 | 6382-12

Data Extraction Date:
==
Date= 20-Jan-2020

Source Data Release:
==
DCLMS Release V1.123.106

Product Version:
==
Version= 1.3

License / Copyright:
==
Ordnance Survey Ireland 'Terms of Use' apply.
Please visit 'www.osi.ie/about/terms-conditions'.

© Ordnance Survey Ireland, 2020

Compiled and published by Ordnance Survey Ireland, Phoenix Park, Dublin 8, Ireland.

Unauthorised reproduction infringes Ordnance Survey Ireland and Government of Ireland copyright.

All rights reserved. No part of this publication may be copied, reproduced or transmitted in any form or by any means without the prior written permission of the copyright owners.

The representation on this map of a road, track or footpath is not evidence of the existence of a right of way.

Ordnance Survey maps never show legal property boundaries, nor do they show ownership of physical features.

© Suirbhéireacht Ordanáis Éireann, 2020

Arna thiomsú agus arna fhoilsiú ag Suirbhéireacht Ordanáis Éireann, Páirc an Fhionnuisce, Baile Átha Cliath 8, Éire.

Sáraíonn atáirgeadh neamhúdaraithe cóipcheart Shuirbhéireacht Ordanáis Éireann agus Rialtas na hÉireann.

Gach ceart ar cosnamh. Ní ceadmhach aon chuid den fhoilseachán seo a chóipeáil, a atáirgeadh nó a tharchur in aon fhoirm nó ar aon bhealach gan cead i scríbhinn roimh ré ó úinéirí an chóipchirt.

Ní hionann bóthar, bealach nó cosán a bheith ar an léarscáil seo agus fianaise ar chead slí.

Ní thaispeánann léarscáil de chuid Ordanáis Shuirbhéireacht na hÉireann teorann phointí dleathúil de mhaoin riamh, ná úinéireacht de ghnéithe fhisiciúla.

REV	DTE	DRN	ISSUE
P01	2020/12/04	A.Olalla	Issued for Planning

reddyarchitecture+urbanism

Reddy Architecture + Urbanism
Cork Office,
Douglas Business Centre, Carrigaline Road, Douglas, Co. Cork

T: +353 (0)21 4362922
W: www.reddyarchitecture.com
E: cork@reddyarchitecture.com

PLANNING

JOB
St. Kevin's Strategic Housing Development
At former St.Kevin's Hospital and Grounds
Shanakiel, Cork

CLIENT
Land Development Agency

DRAWING
Site Location Map_Urban Map

DATE	2020/12/04	SCALE	1:2500@A3
DRN.	A.Olalla	CHECKED	P.Mulligan

JOB NO.	DWG NO.	REVISION
P19-194C -RAU- 00- ZZ- DR-A- 31001		P01